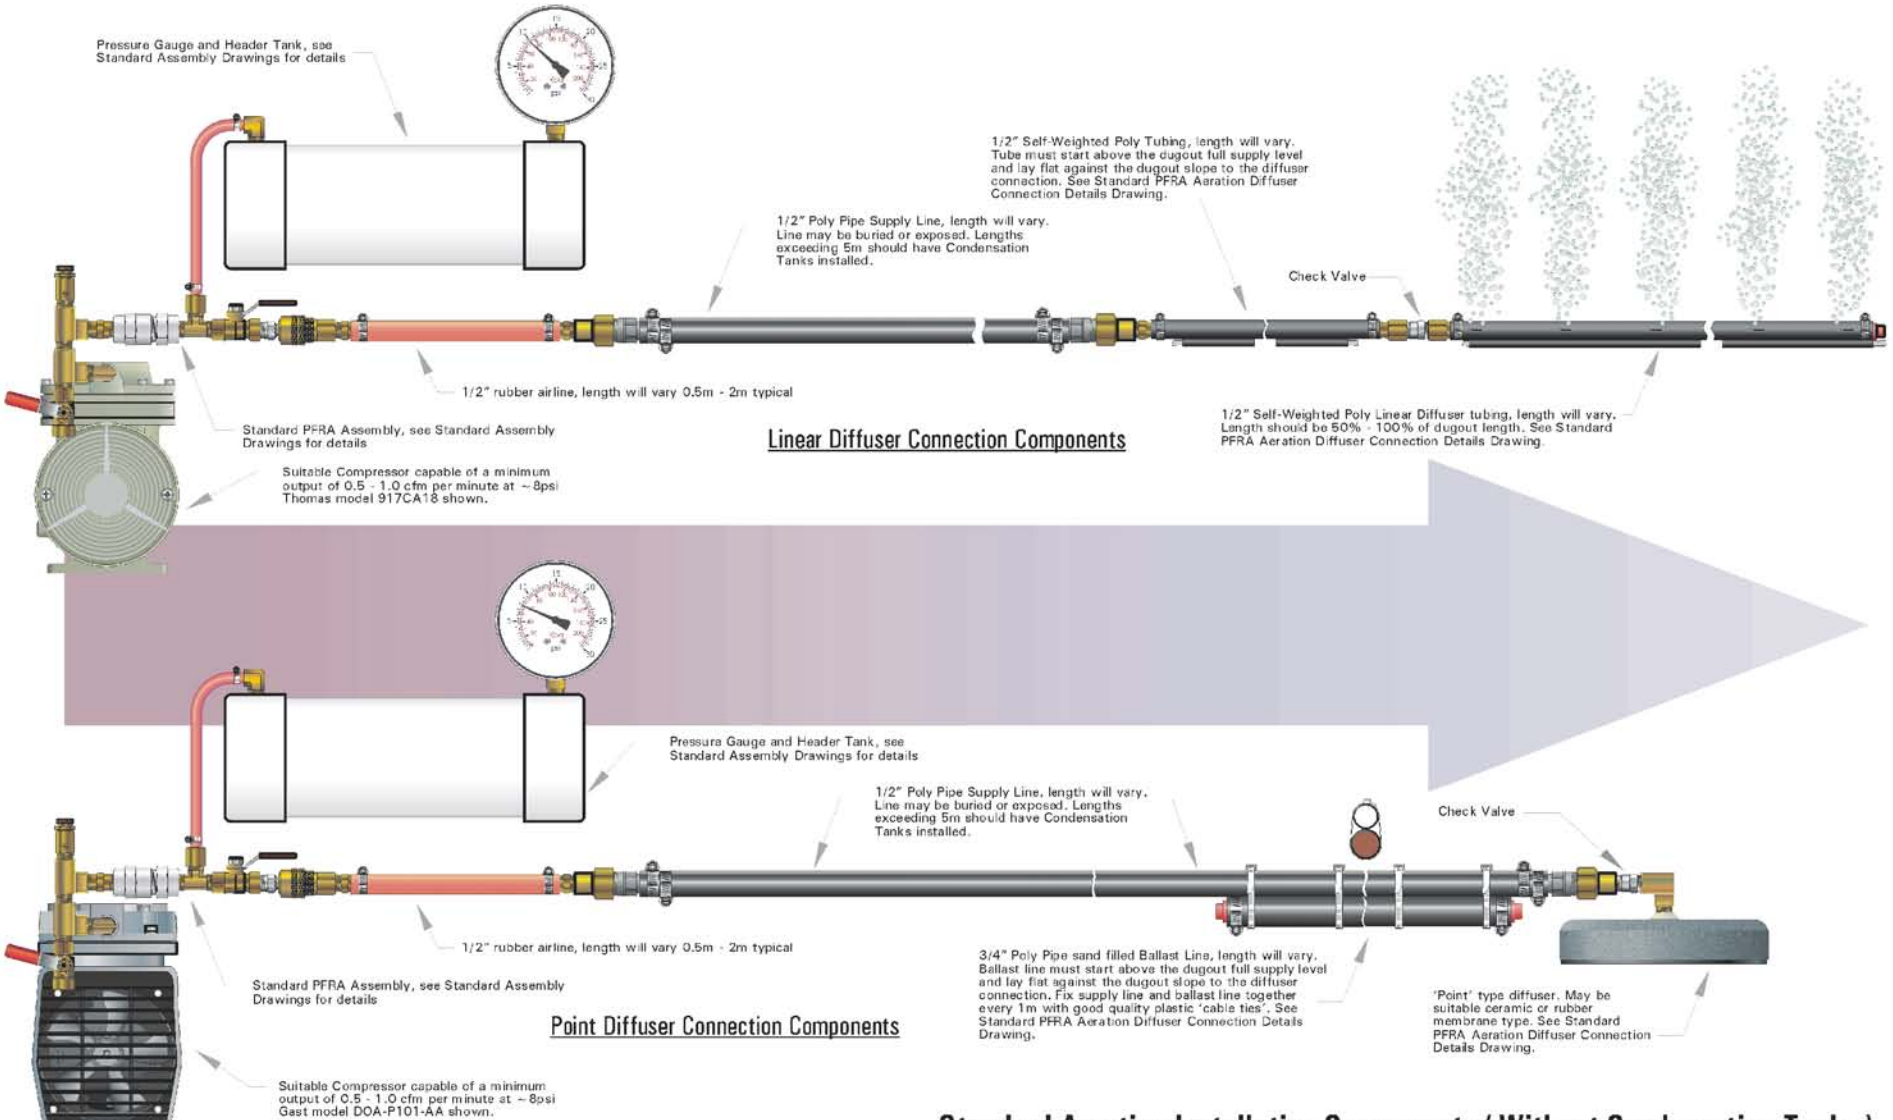

Standard Aeration Installation Components (Without Condensation Tanks)

Drawn: J.H.Squires, Jan 12, 2000 PFRA DRAWING No. 265022 rev 1.00

Canada Saskatchewan

Agriculture and Agri-Food Canada | Agriculture et Agroalimentaire Canada

Prairie Farm Rehabilitation Administration | Administration du rétablissement agricole des Prairies

Canada